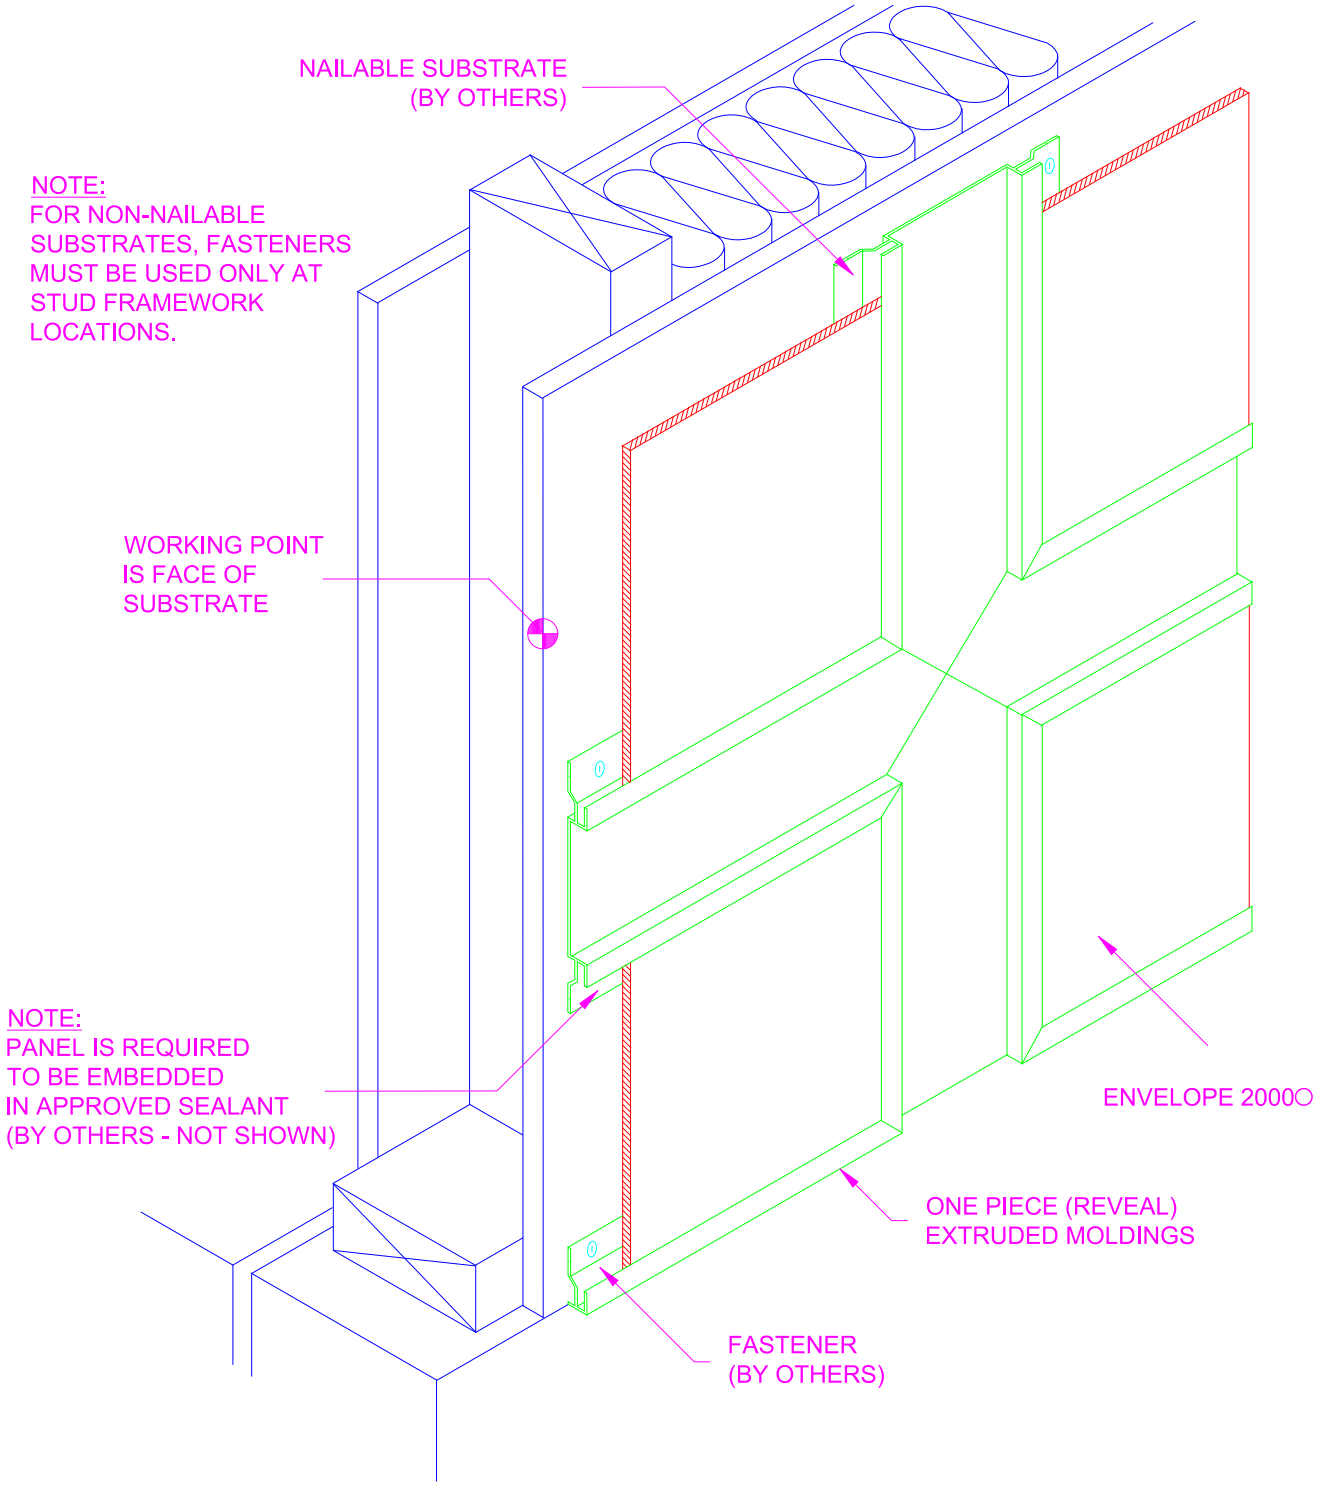

1C SYSTEM ISOMETRIC, OPTION 3